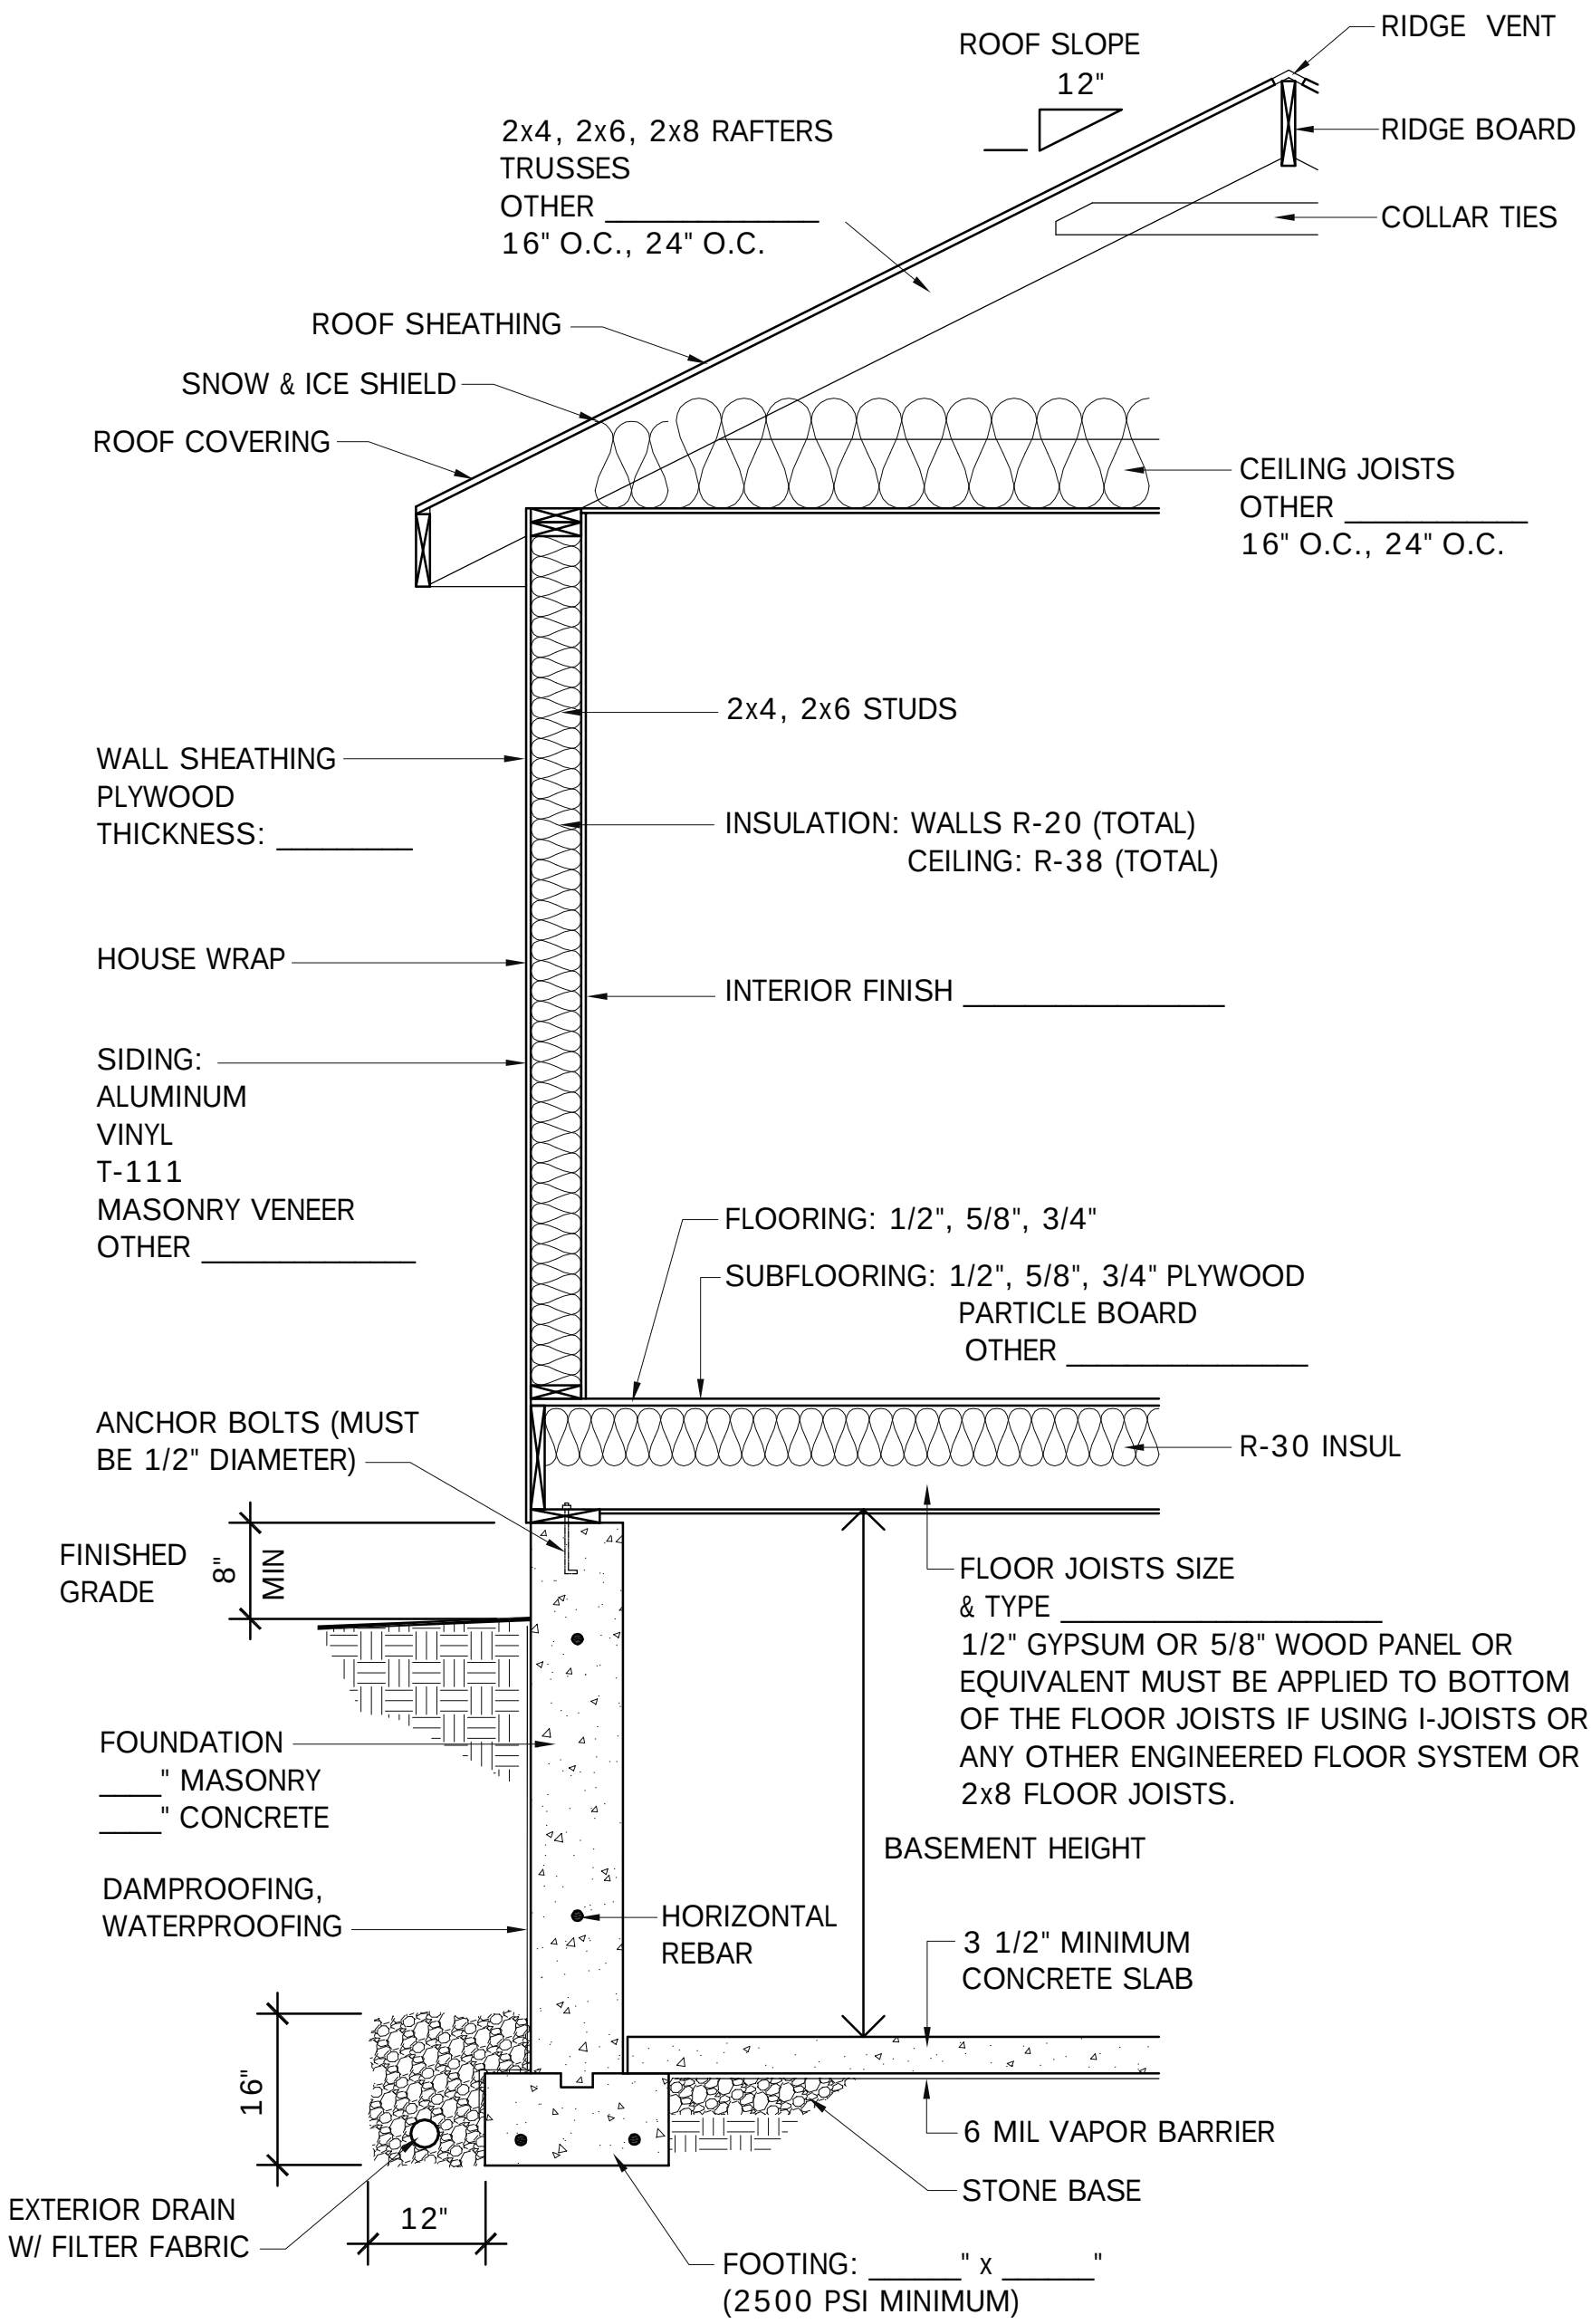

SINGLE FAMILY DWELLING OR ADDITION ON POURED CONCRETE FOUNDATION