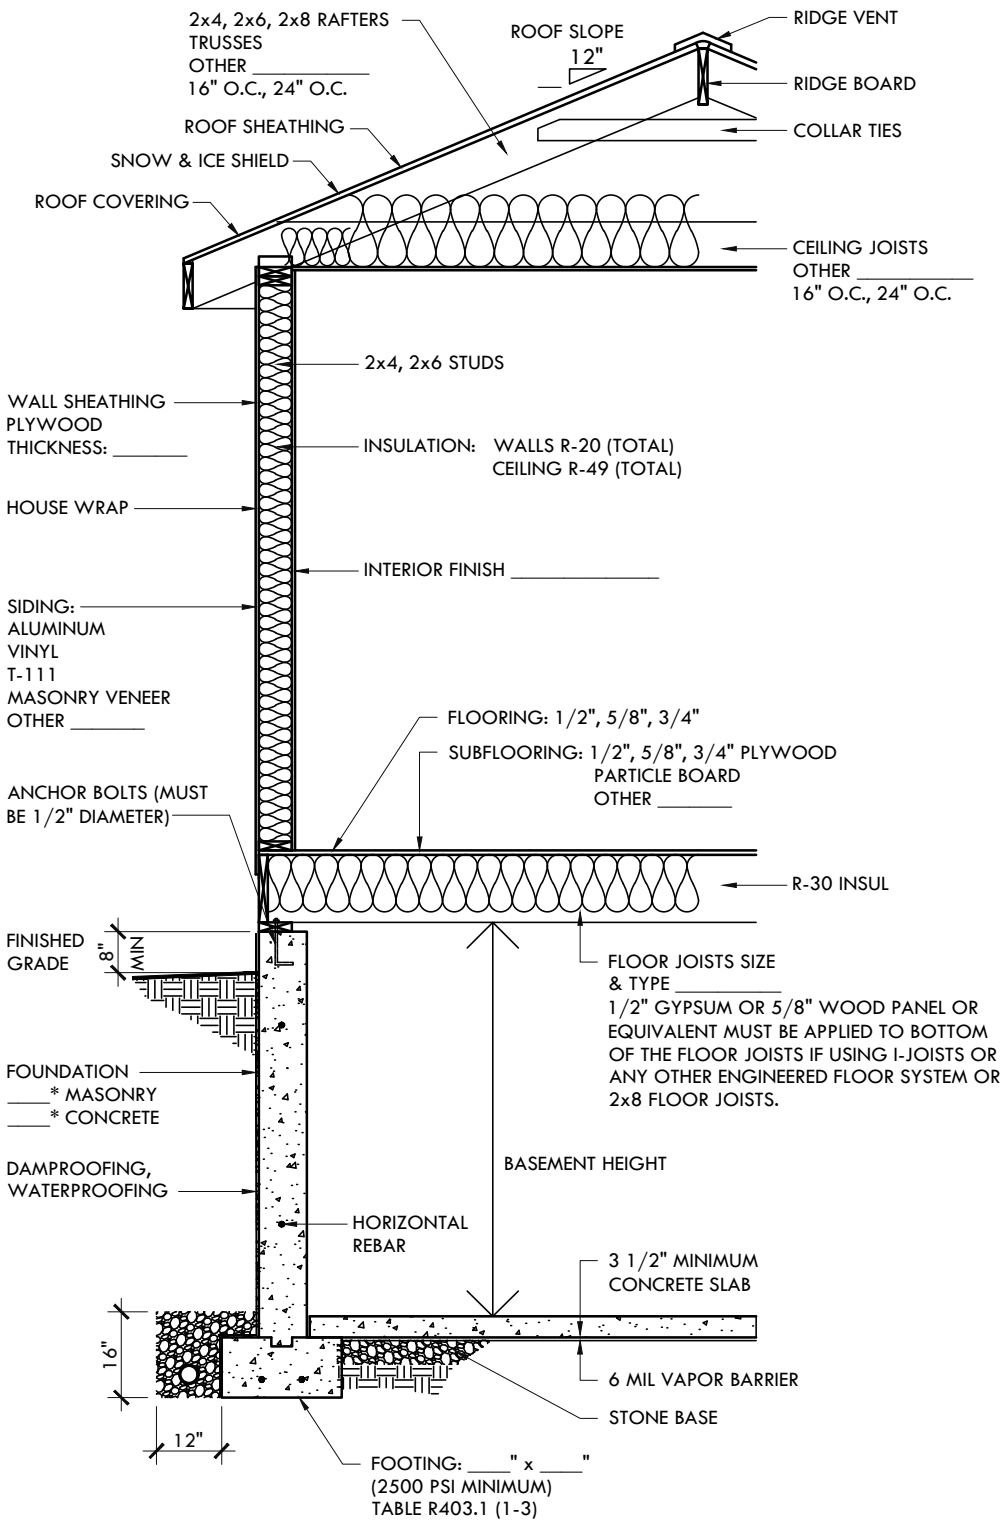

SINGLE FAMILY DWELLING OR ADDITION ON POURED CONCRETE FOUNDATION 2015 IRC